


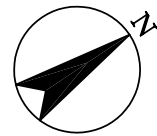


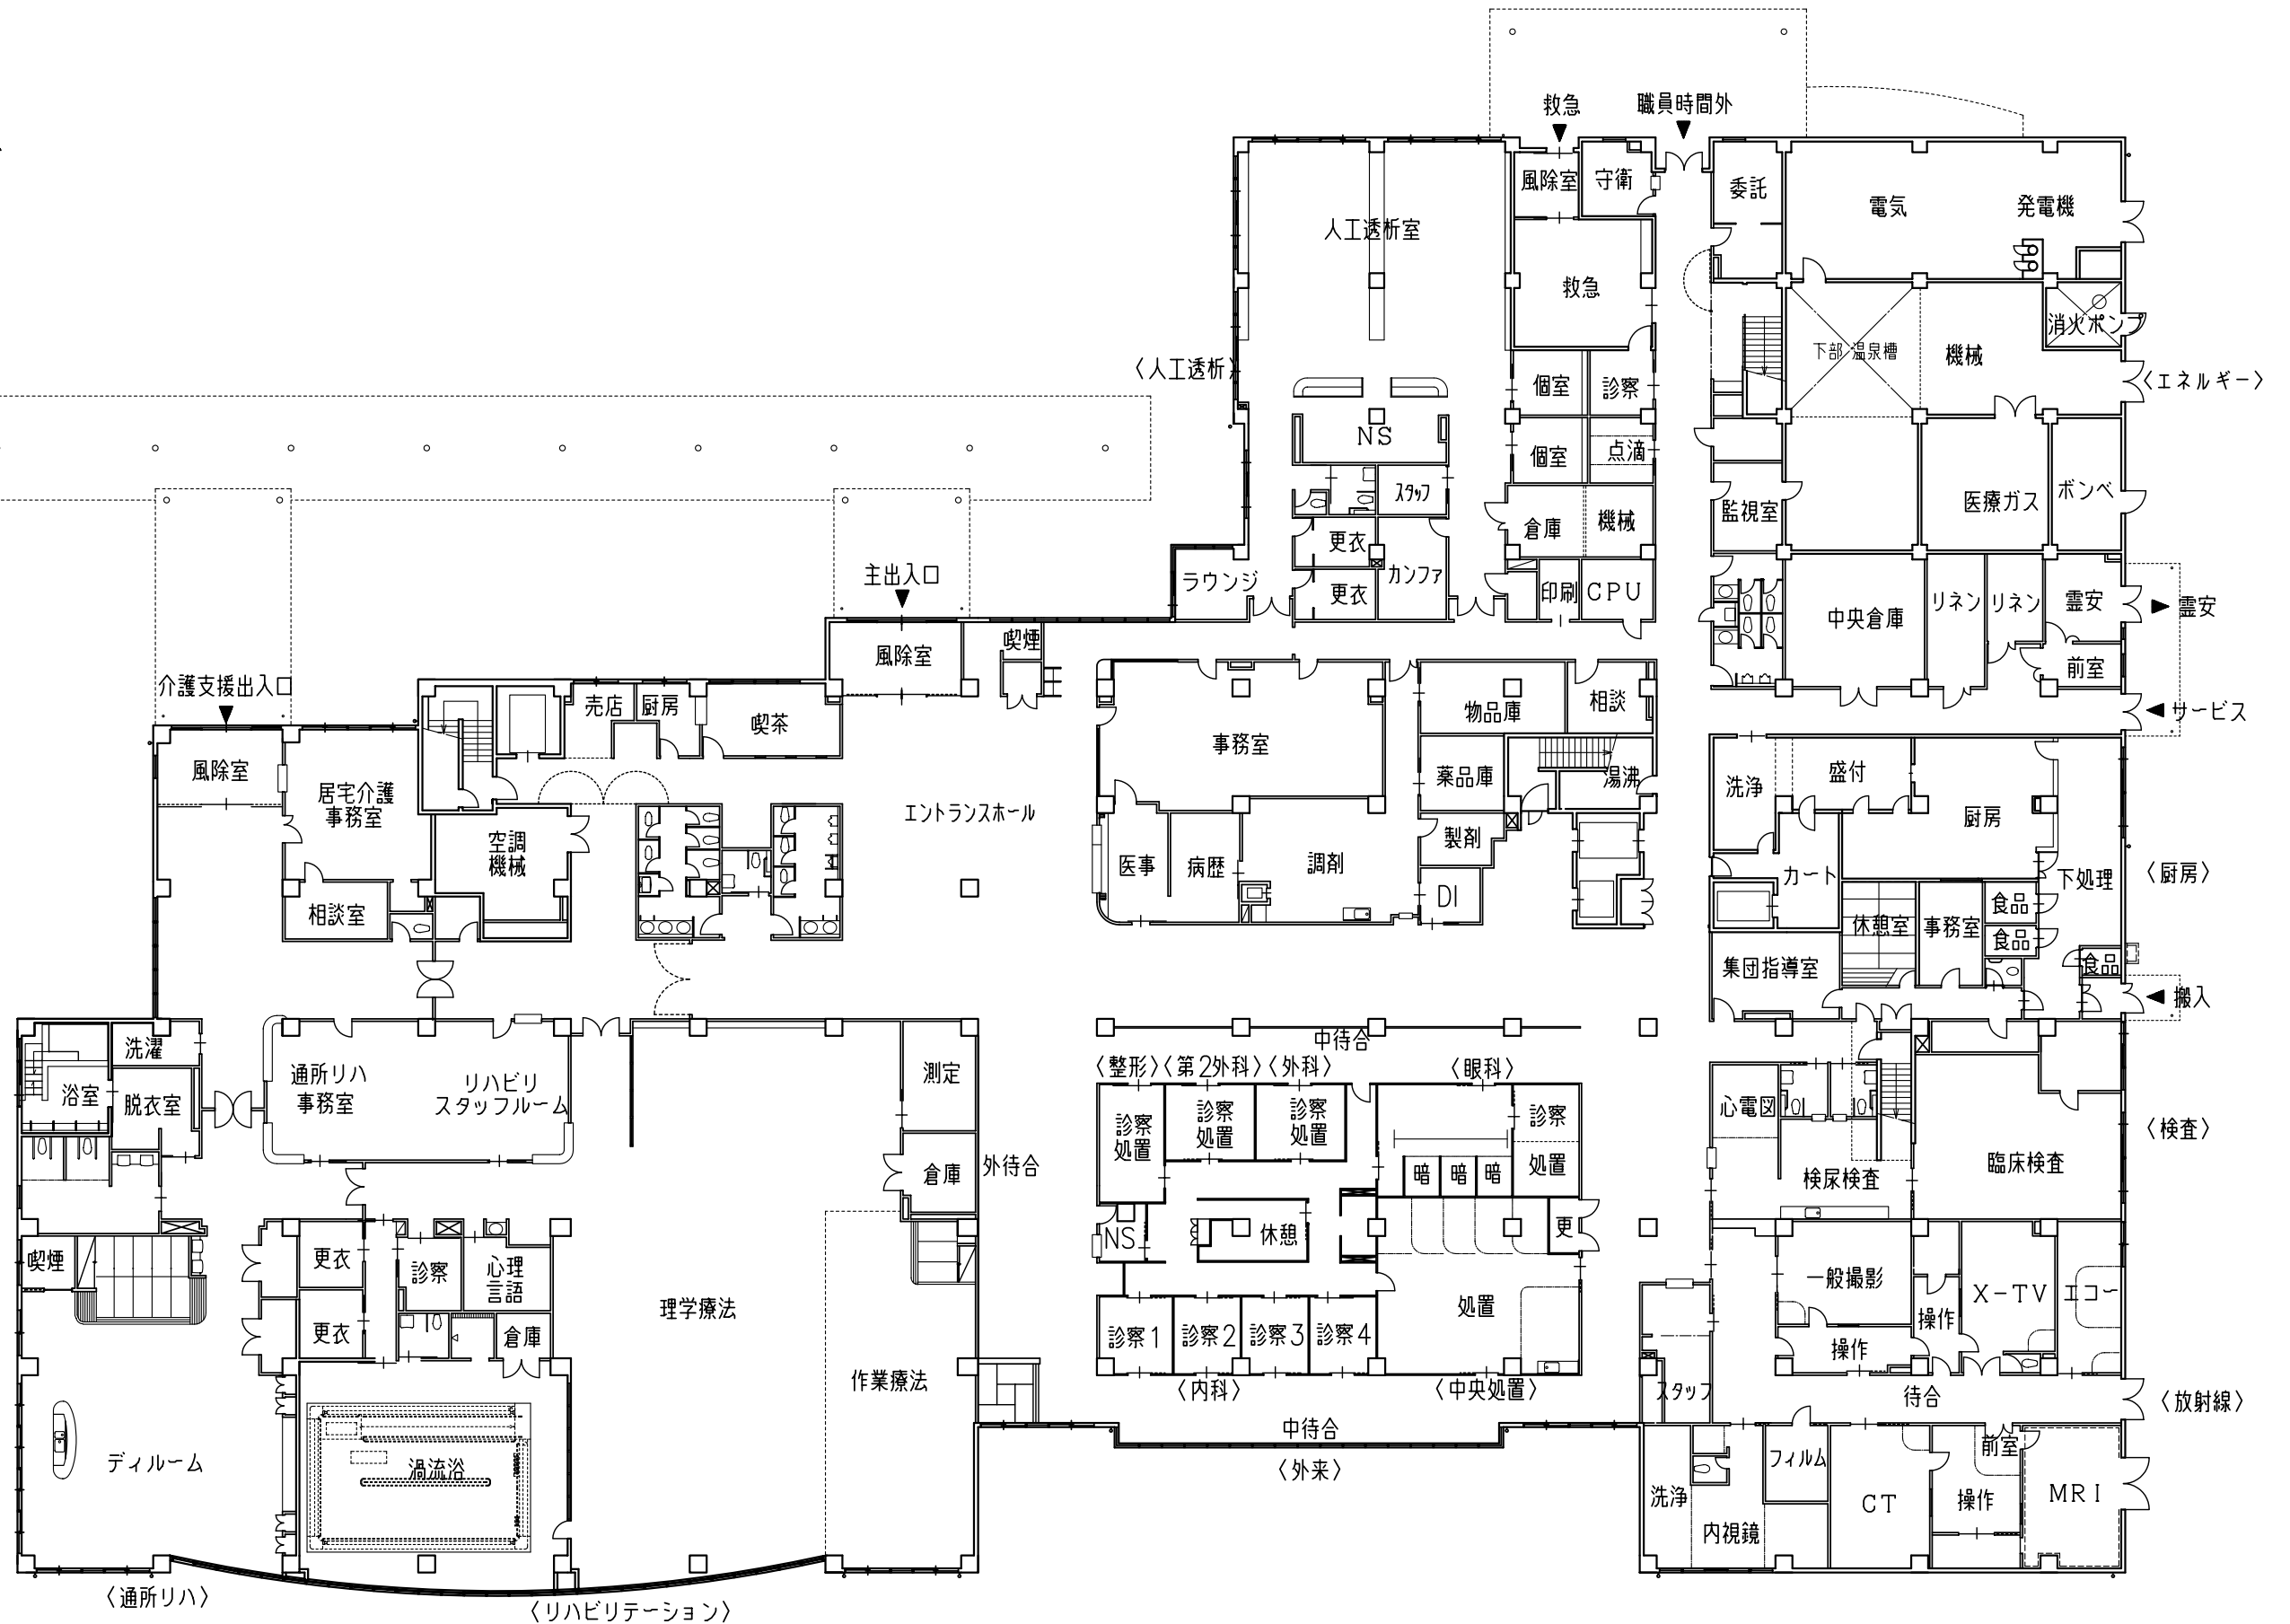

1階平面図 1:300

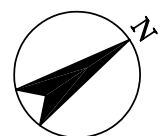

2階平面図 (54床) 1:300

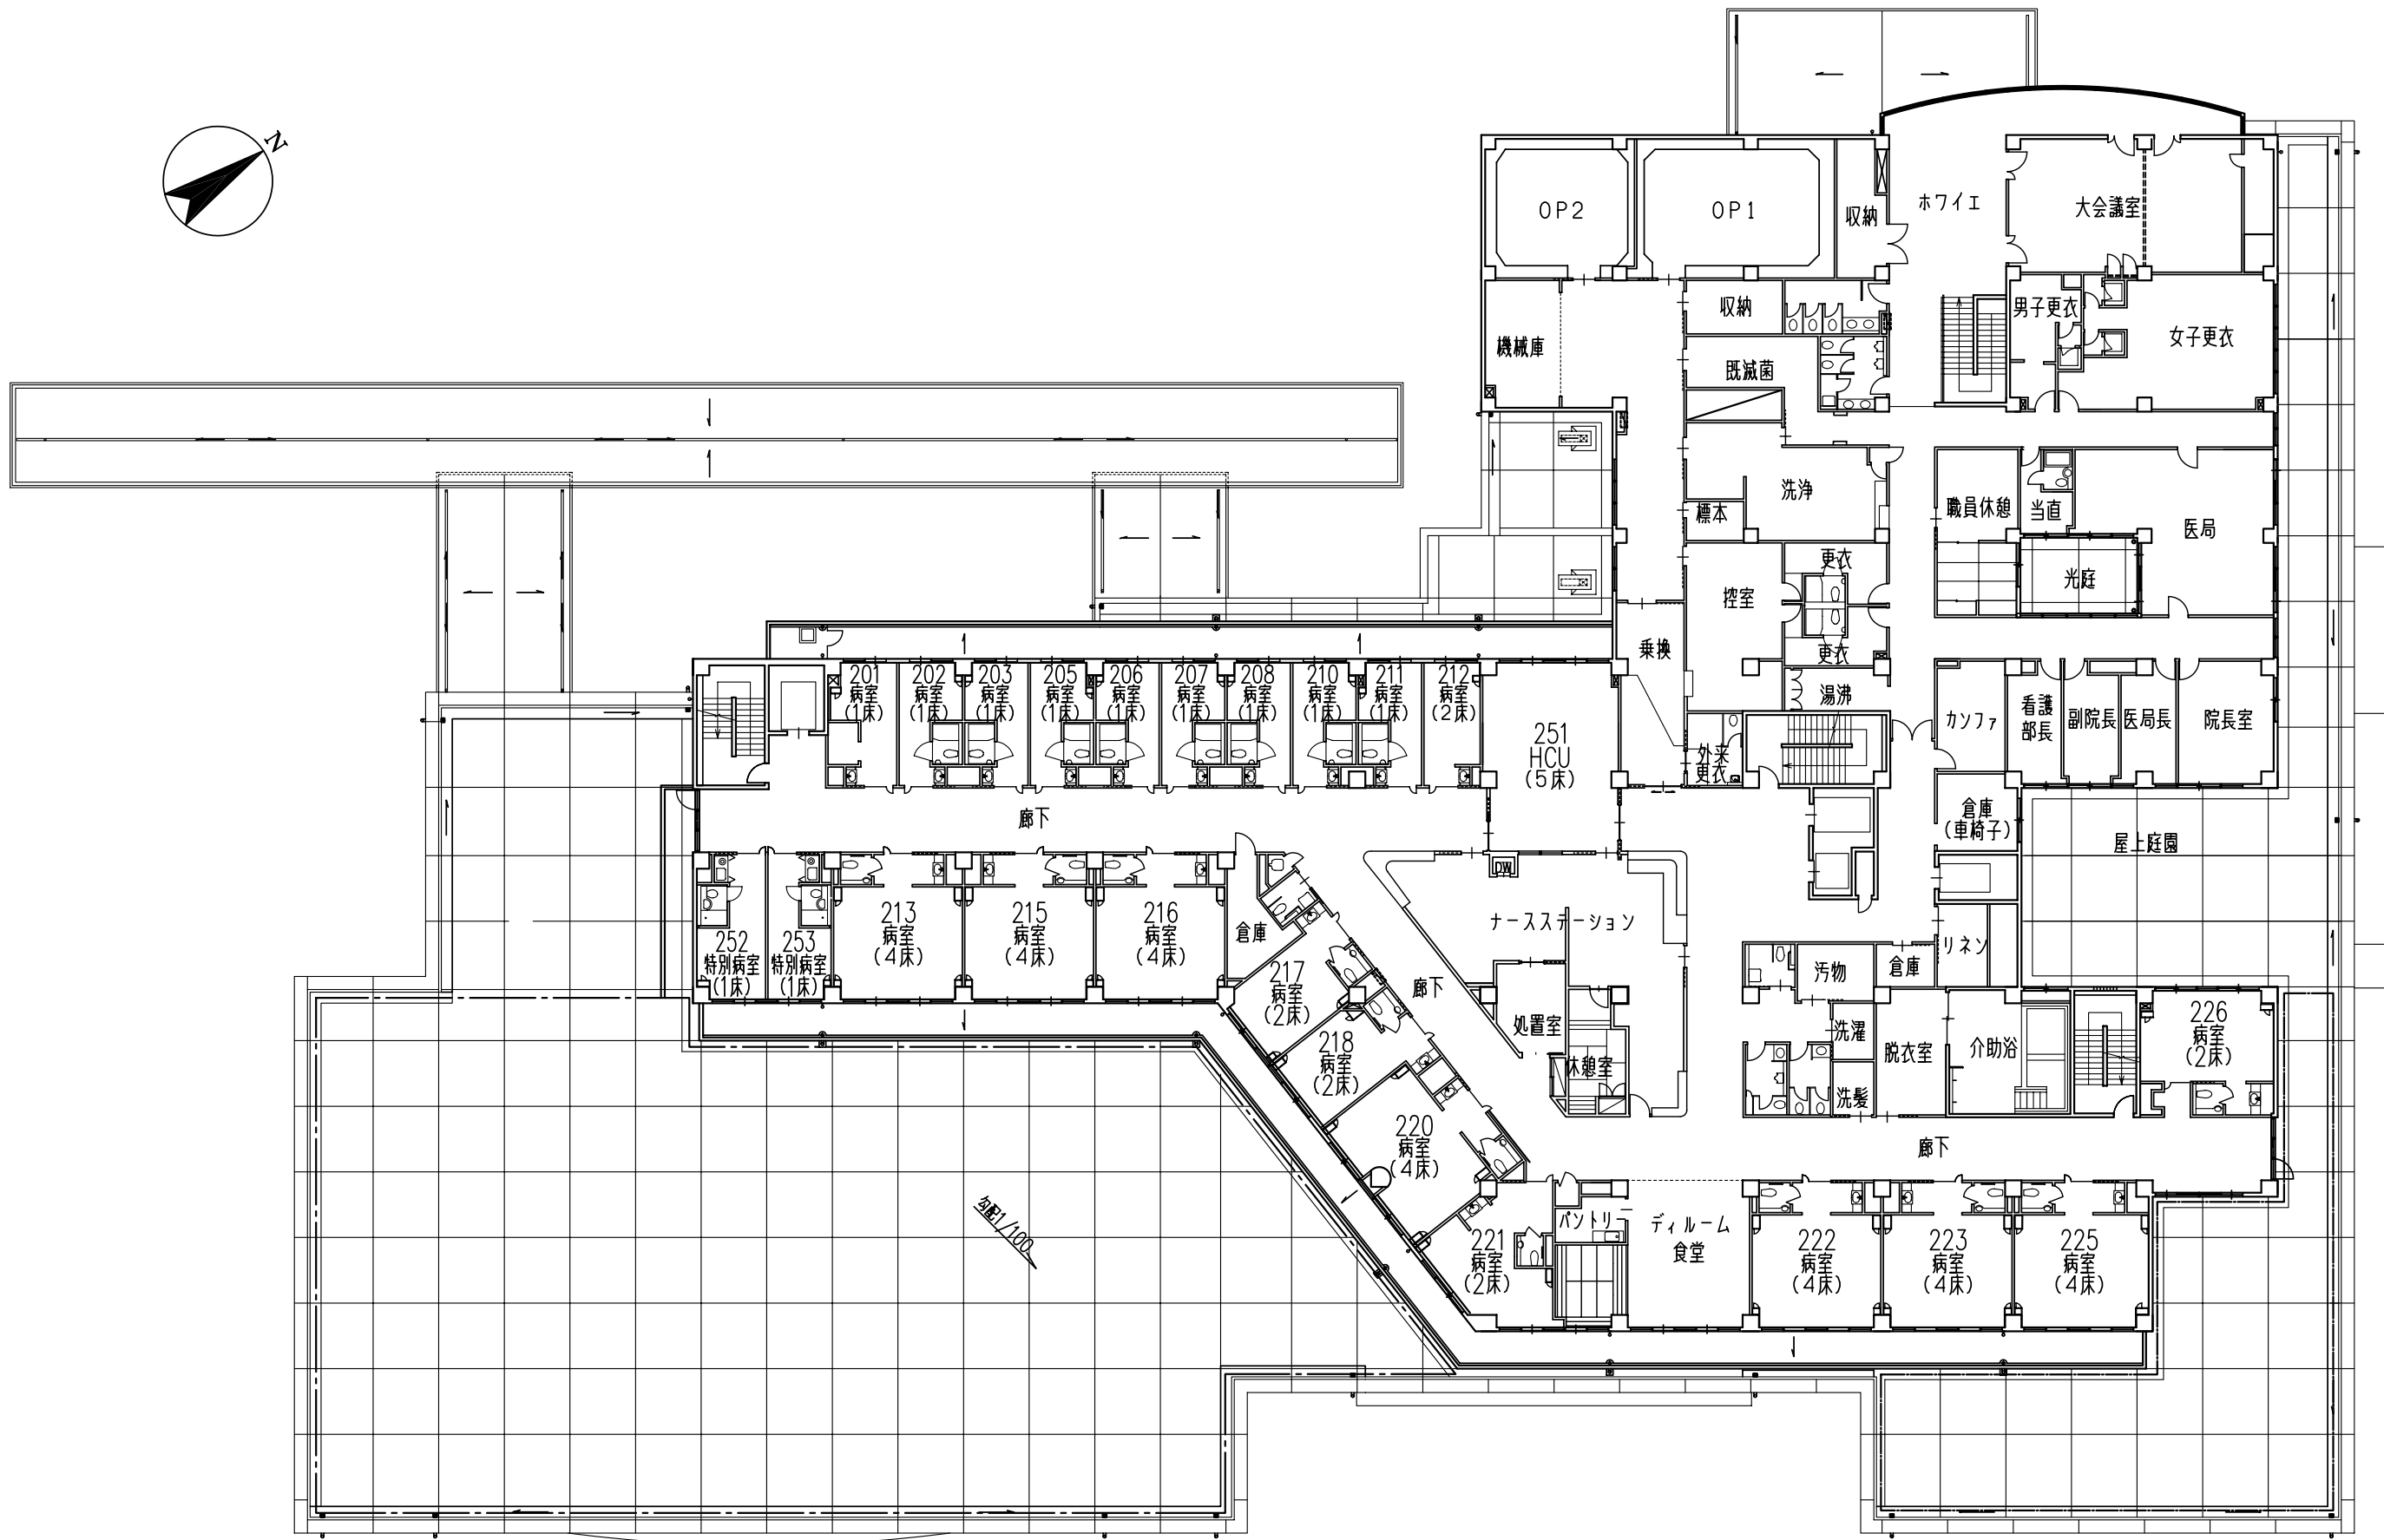